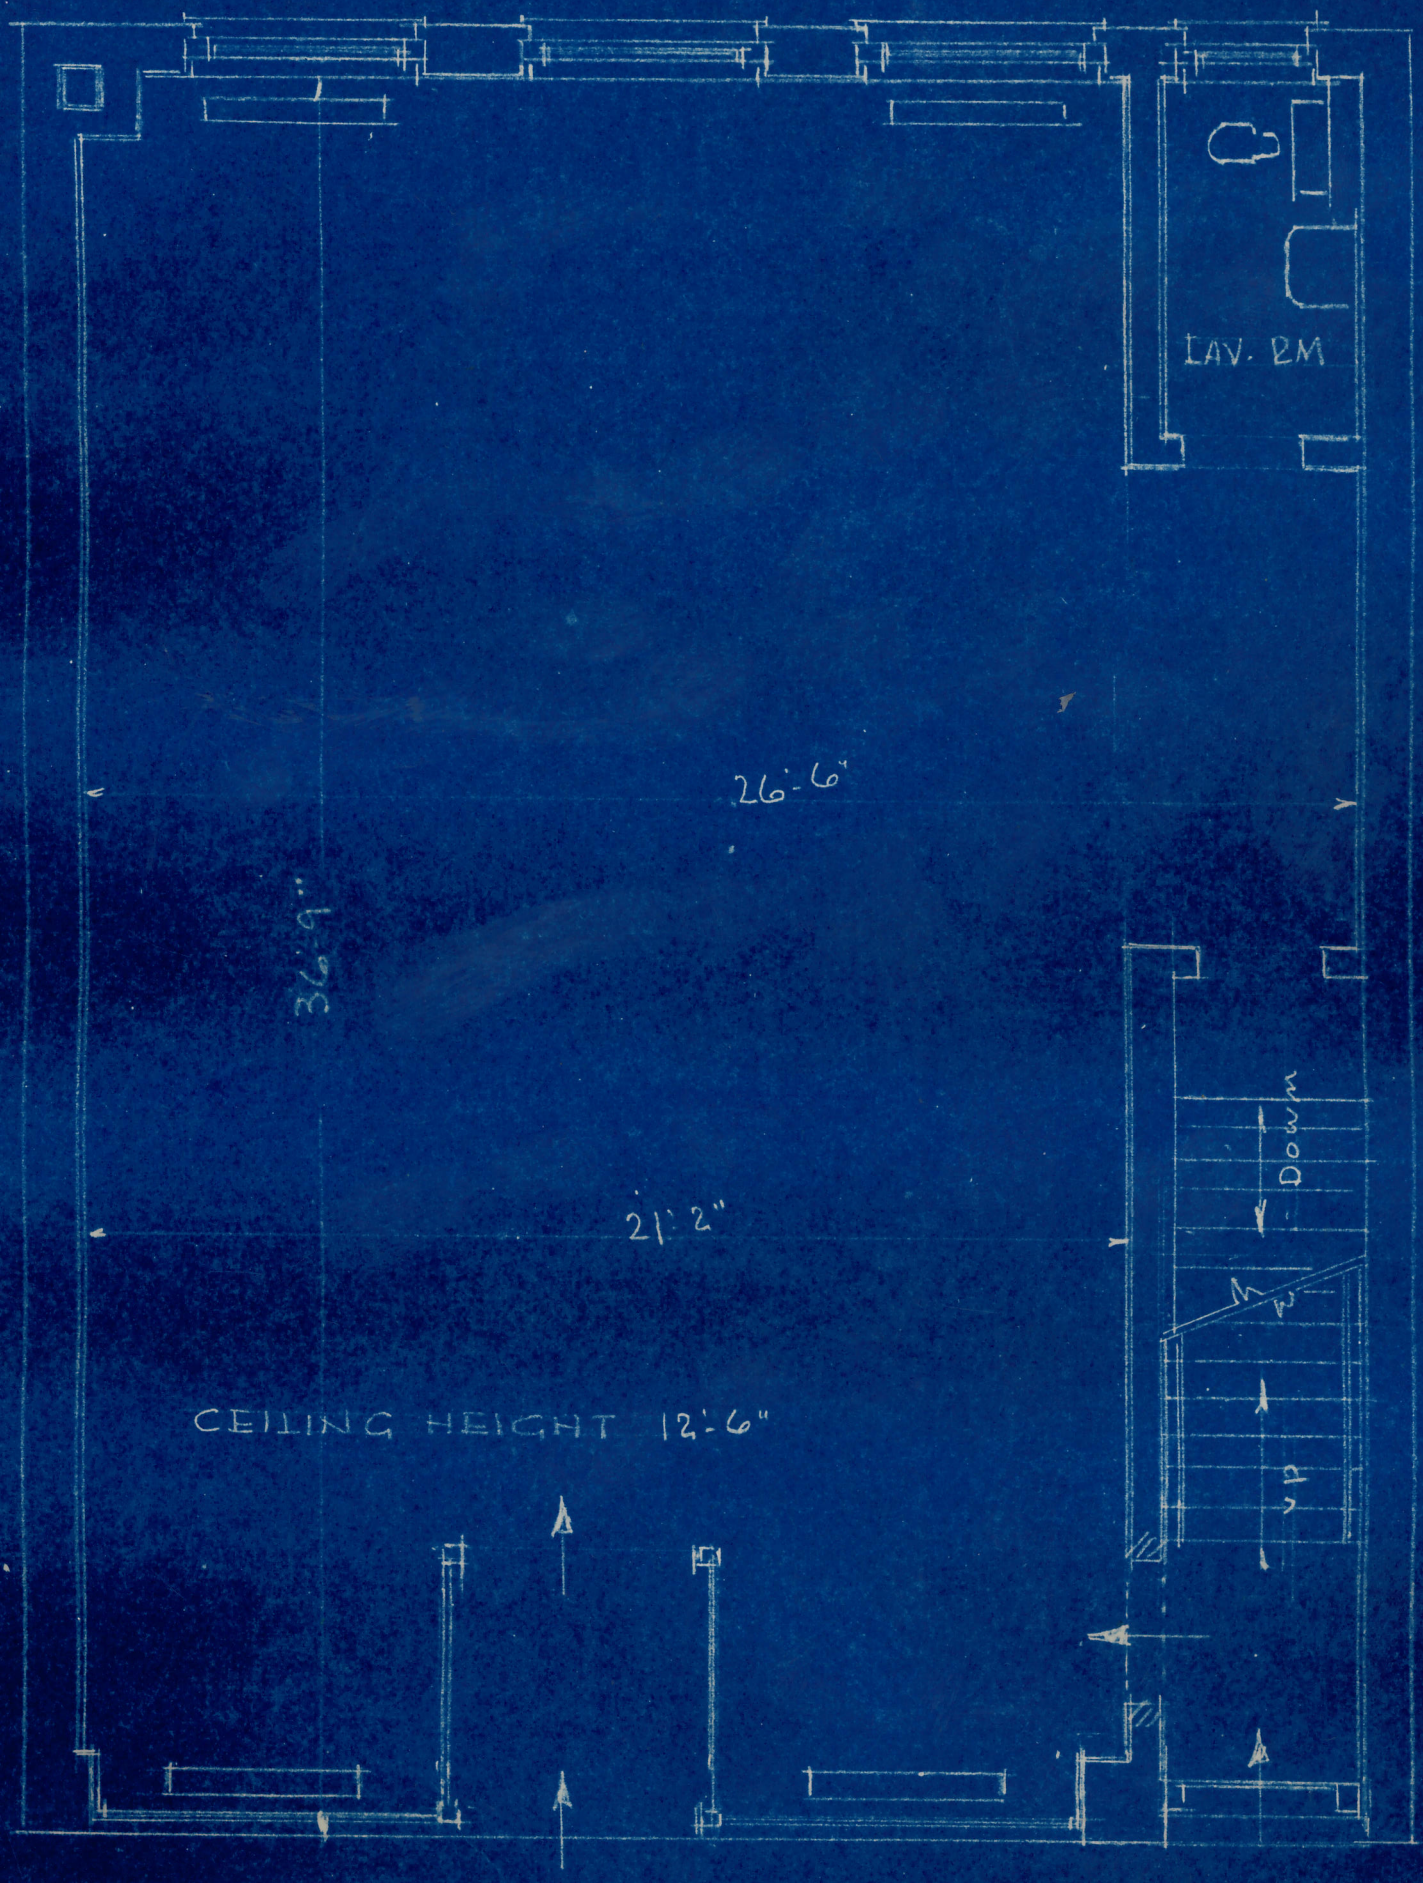

FIRST · FLOOR · PLAN

Preliminary Drawings

DRAWN BY A.S.	OWNER
CHECKED BY A.J.S	HOWARD SAVINGS INSTIT.
JOB NO. 7637	266 CLIFTON AVE
DATE April 1945	NEWARK NEW JERSEY
SCALE 1/4"=1'-0"	PERKOFF & FORMAN INC AGENTS

ABE J. SILBERSTEIN
REGISTERED
ARCHITECT
14 Clinton Place
Newark, N.J.

REVISIONS

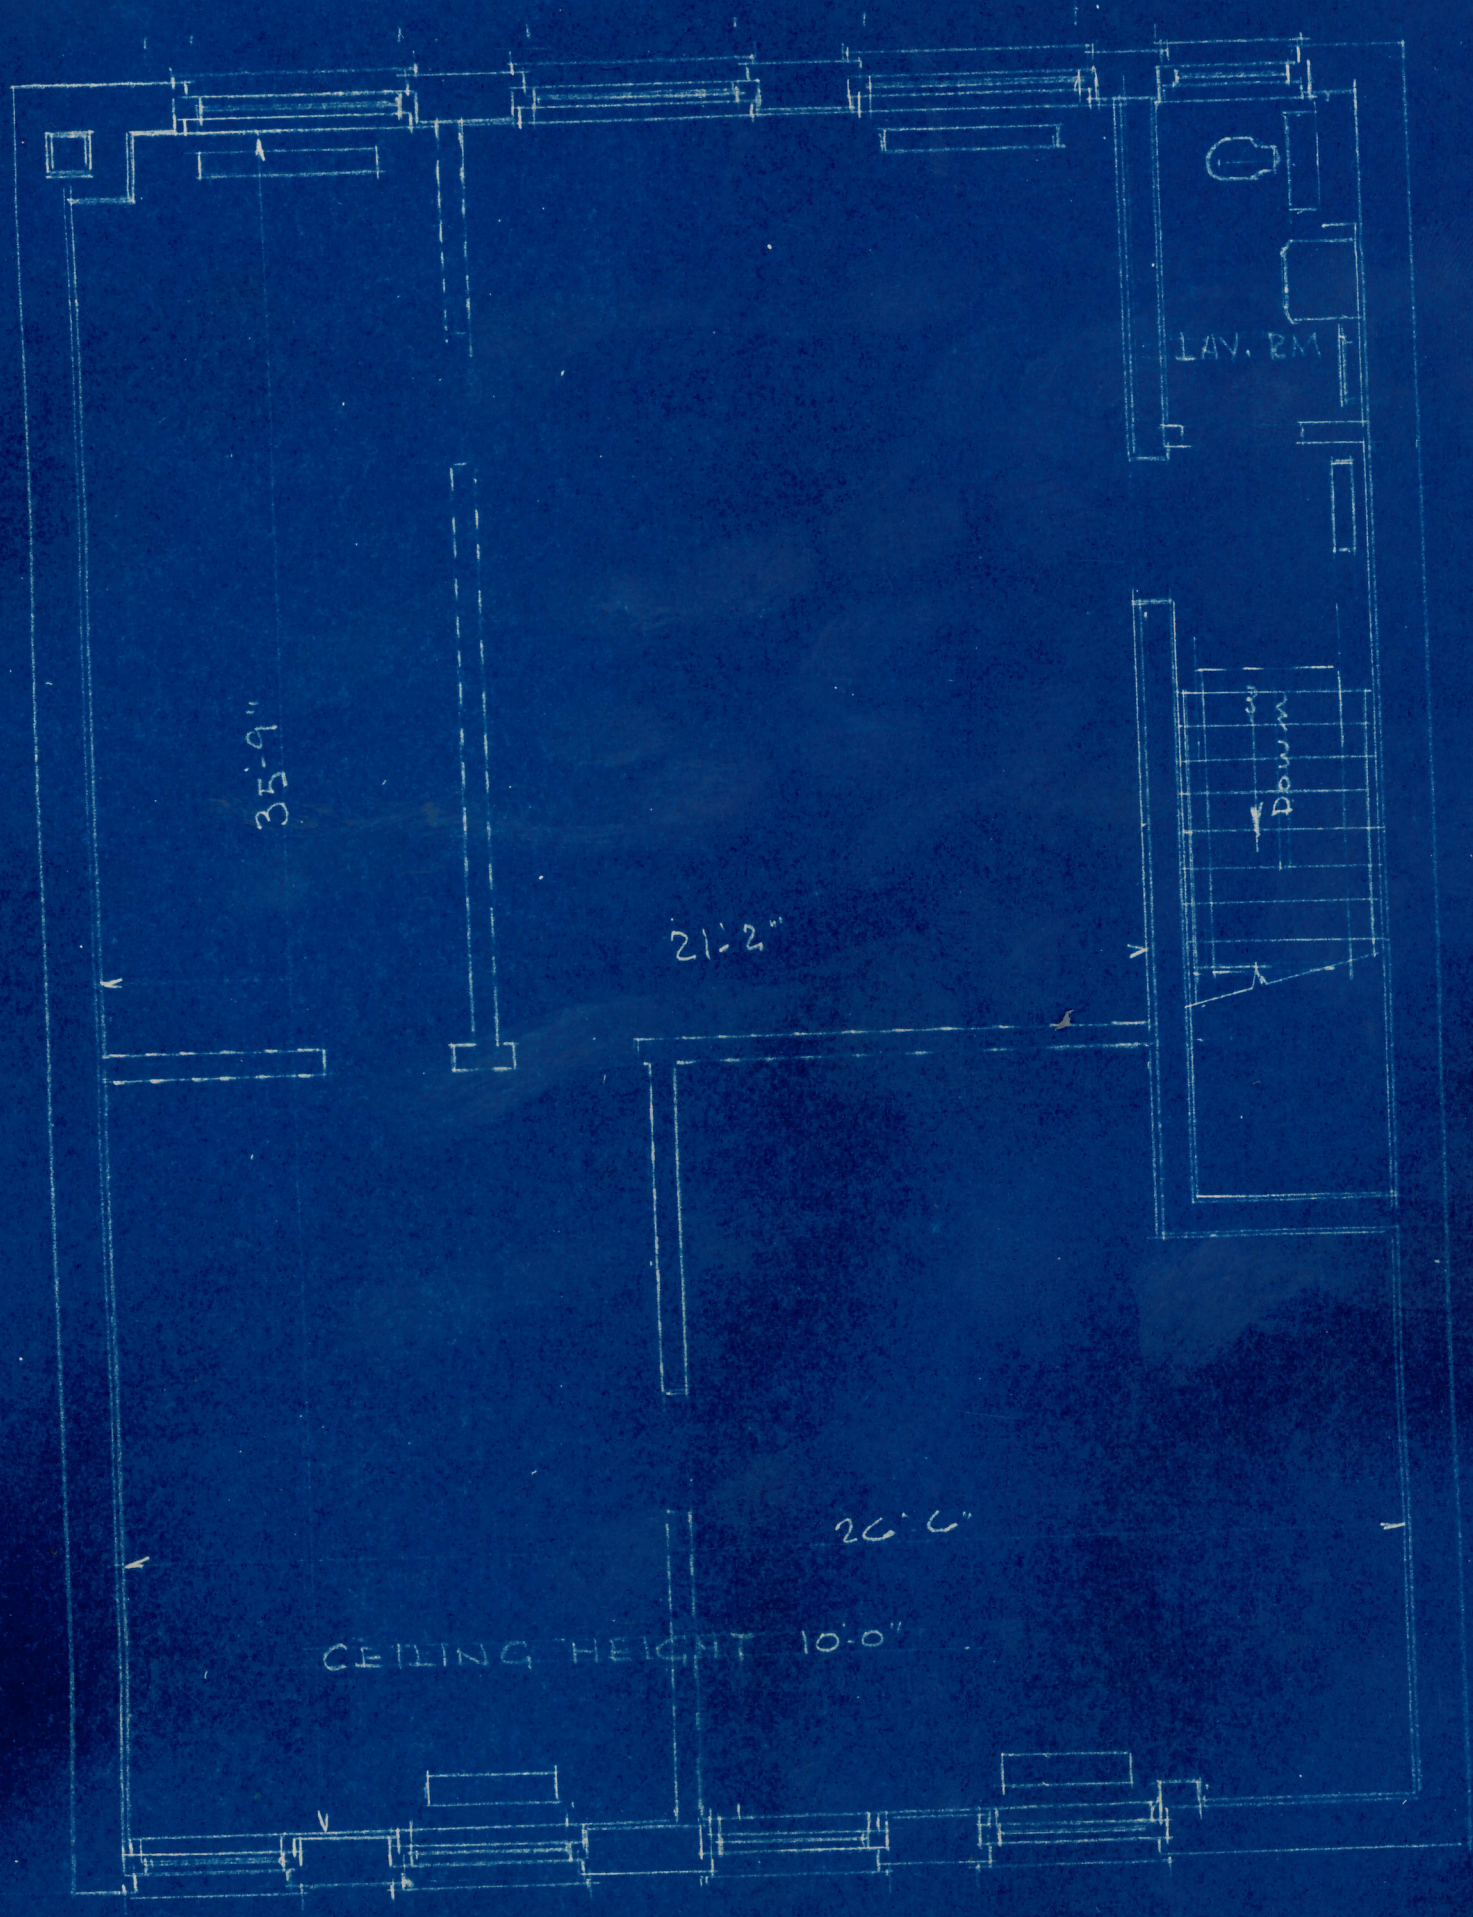

EXISTING SECOND FLOOR PLAN

Preliminary Drawings

A.S.	OWNER
drawn by	A.J.S.
sheet no.	7637
date	April 45
scale	1/4"=1'0"

ABE J. SILBERSTEIN
REGISTERED
ARCHITECT
14 Clifford Street
Newark, N.J.